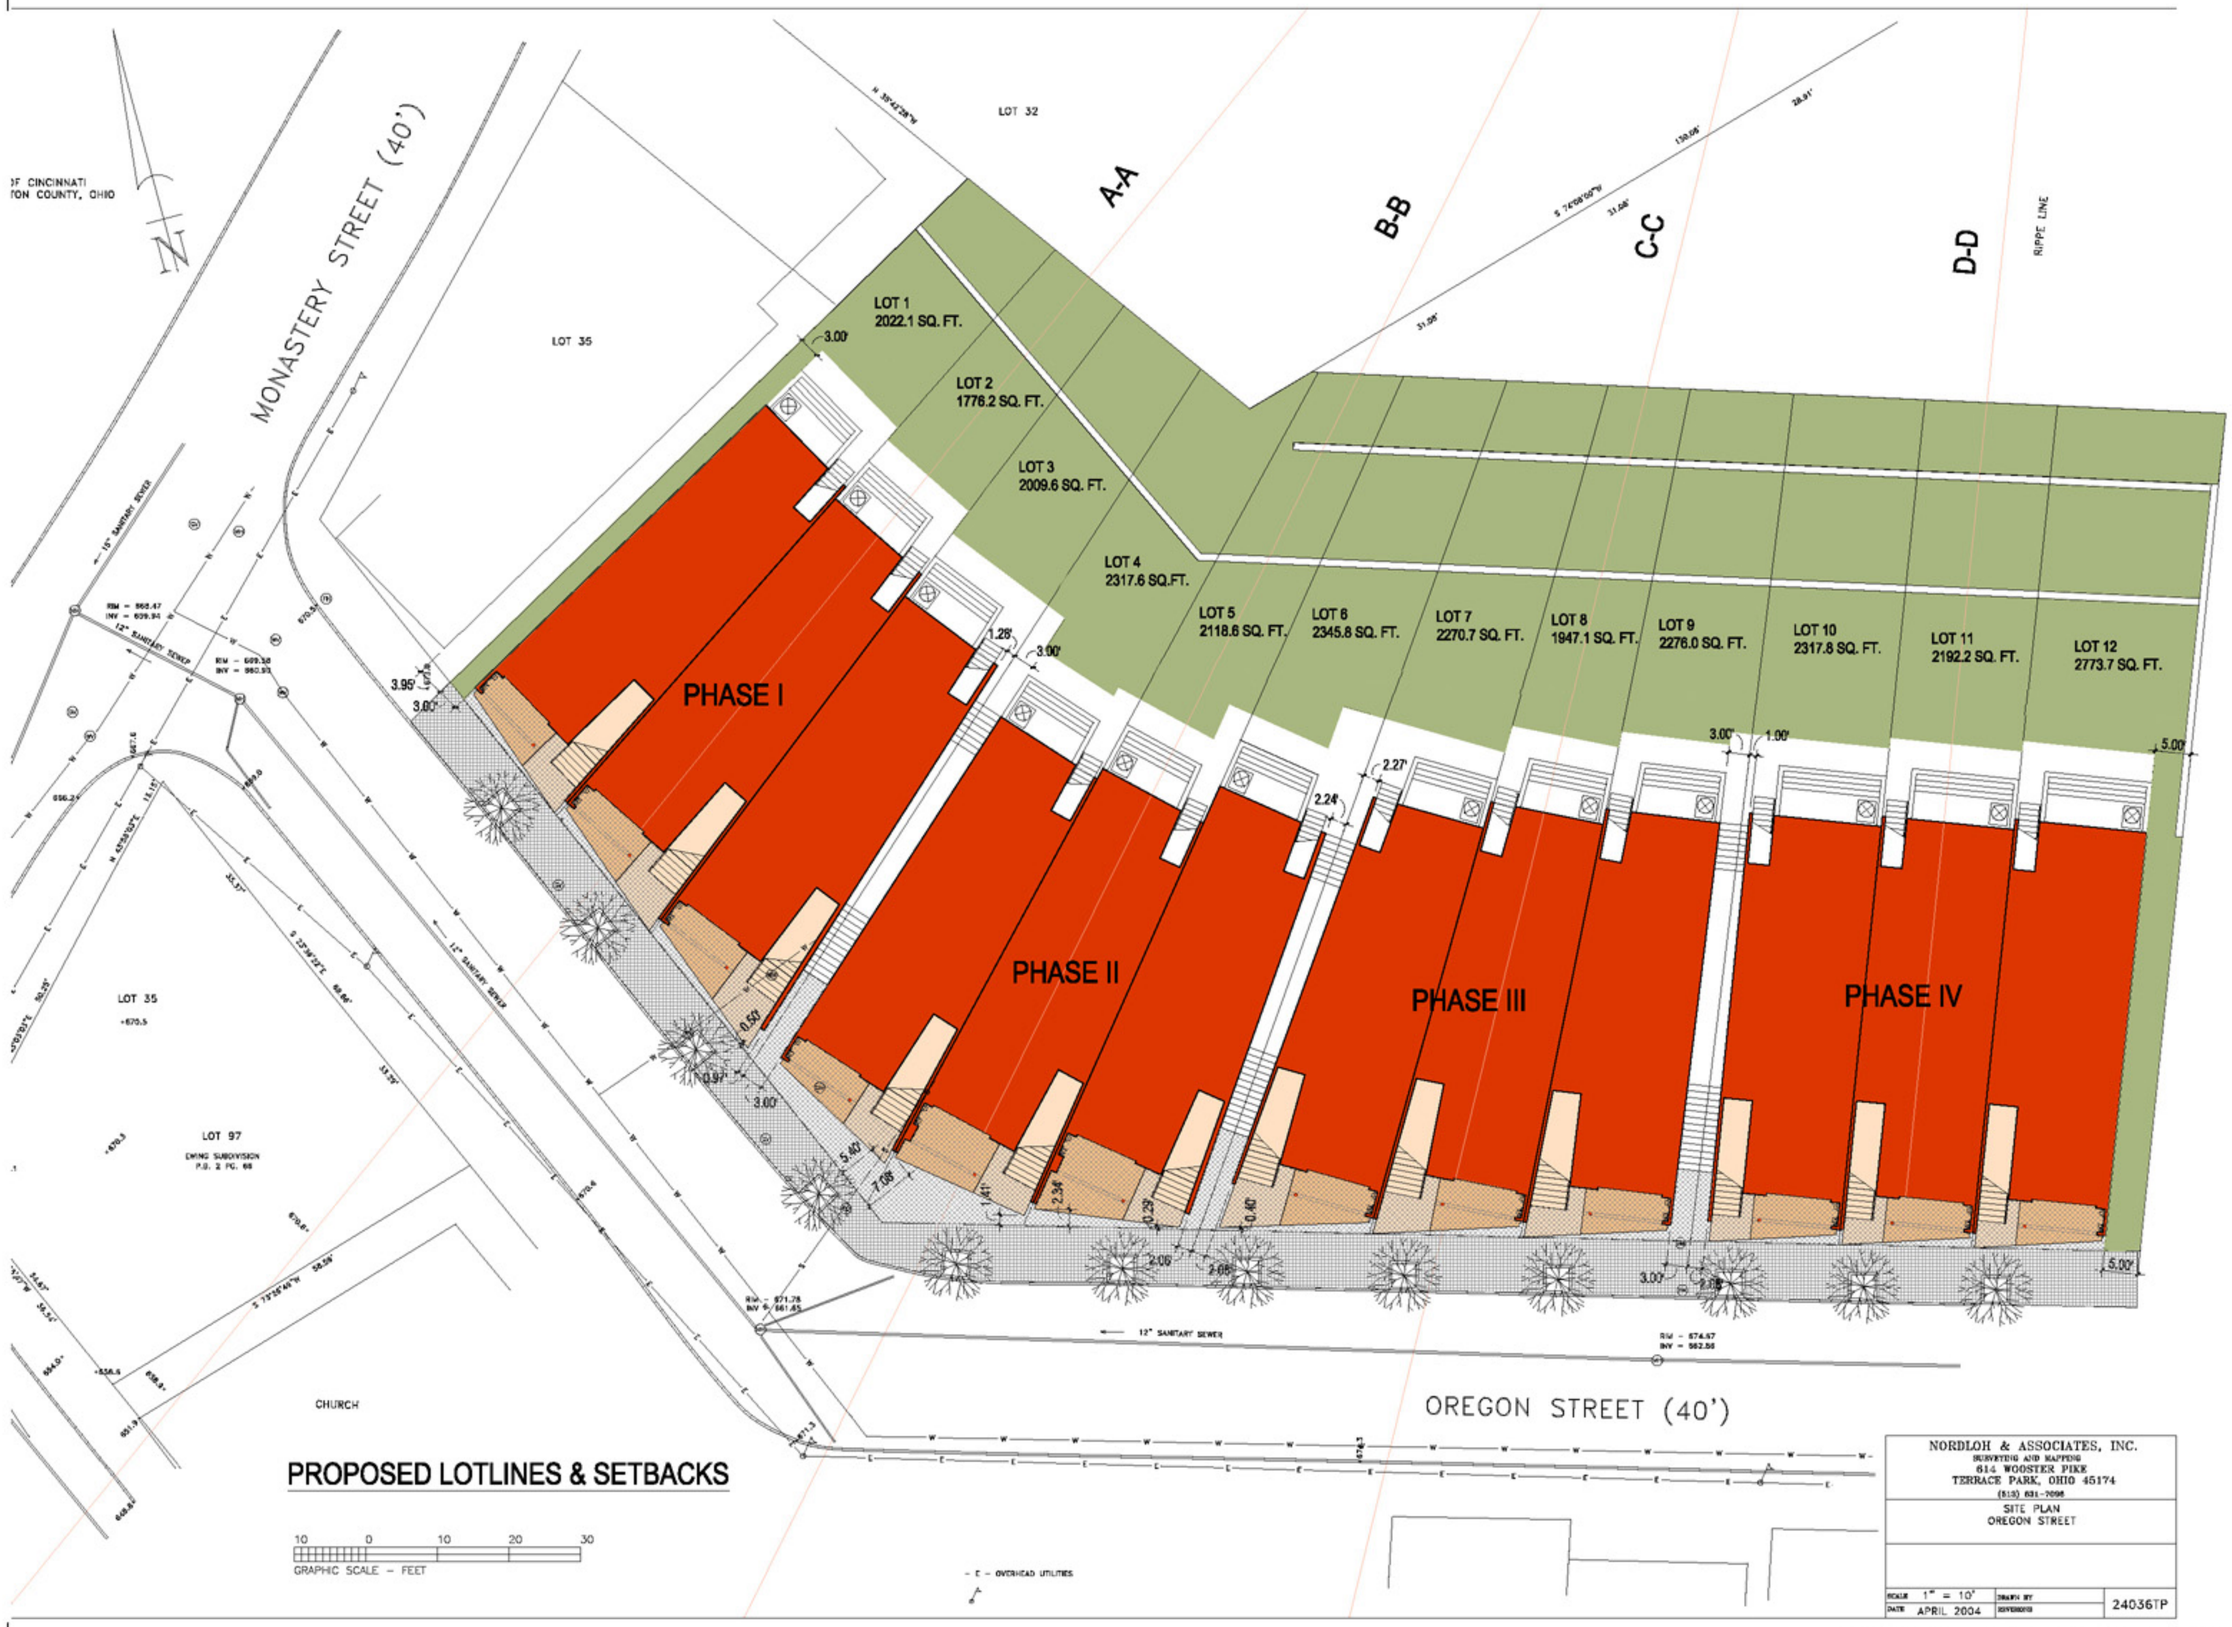


## PROPOSED LOTLINES & SETBACKS

NORDLOH & ASSOCIATES, INC.
SURVEYING AND MAPPING
614 WOOSTER PIKE
TERRACE PARK, OHIO 45174
(513) 681-7098

SITE PLAN
OREGON STREET

SCALE 1" = 10' | DRAWN BY | 24036TP
DATE APRIL 2004 | REVISIONS

PRELIMINARY – NOT ISSUED FOR CONSTRUCTION

THE ELITE
MOUNT ADAMS, CINCINNATI, OHIO

JOHNSENHAUSERARCHITECTS
1118 SAINT GREGORY ST. CINCINNATI, OHIO 45202-1724 P 513 381 1669 F 513 381 4504

STATE OF OHIO
JOHN C. SENHAUSER 5300
REGISTERED ARCHITECT

JOB NUMBER 03029

| DATE | ISSUED FOR |
|---|---|
| 12 AUG 04 | ZONING |

© JOHN SENHAUSER ARCHITECTS 2004

S